TERRADYN
CONSULTANTS, LLC

# MEADOW BROOK ESTATES & APPLE BLOSSOM ESTATES, POWNAL

12-LOT SUBDIVISION | JULY 2020 | SCALE: 1" = 100'

TERRADYN
CONSULTANTS, LLC

# MEADOW BROOK ESTATES - 12 LOT SUBDIVISION, POWNAL, MAINE

JULY 2020 | SCALE: 1" = 40'

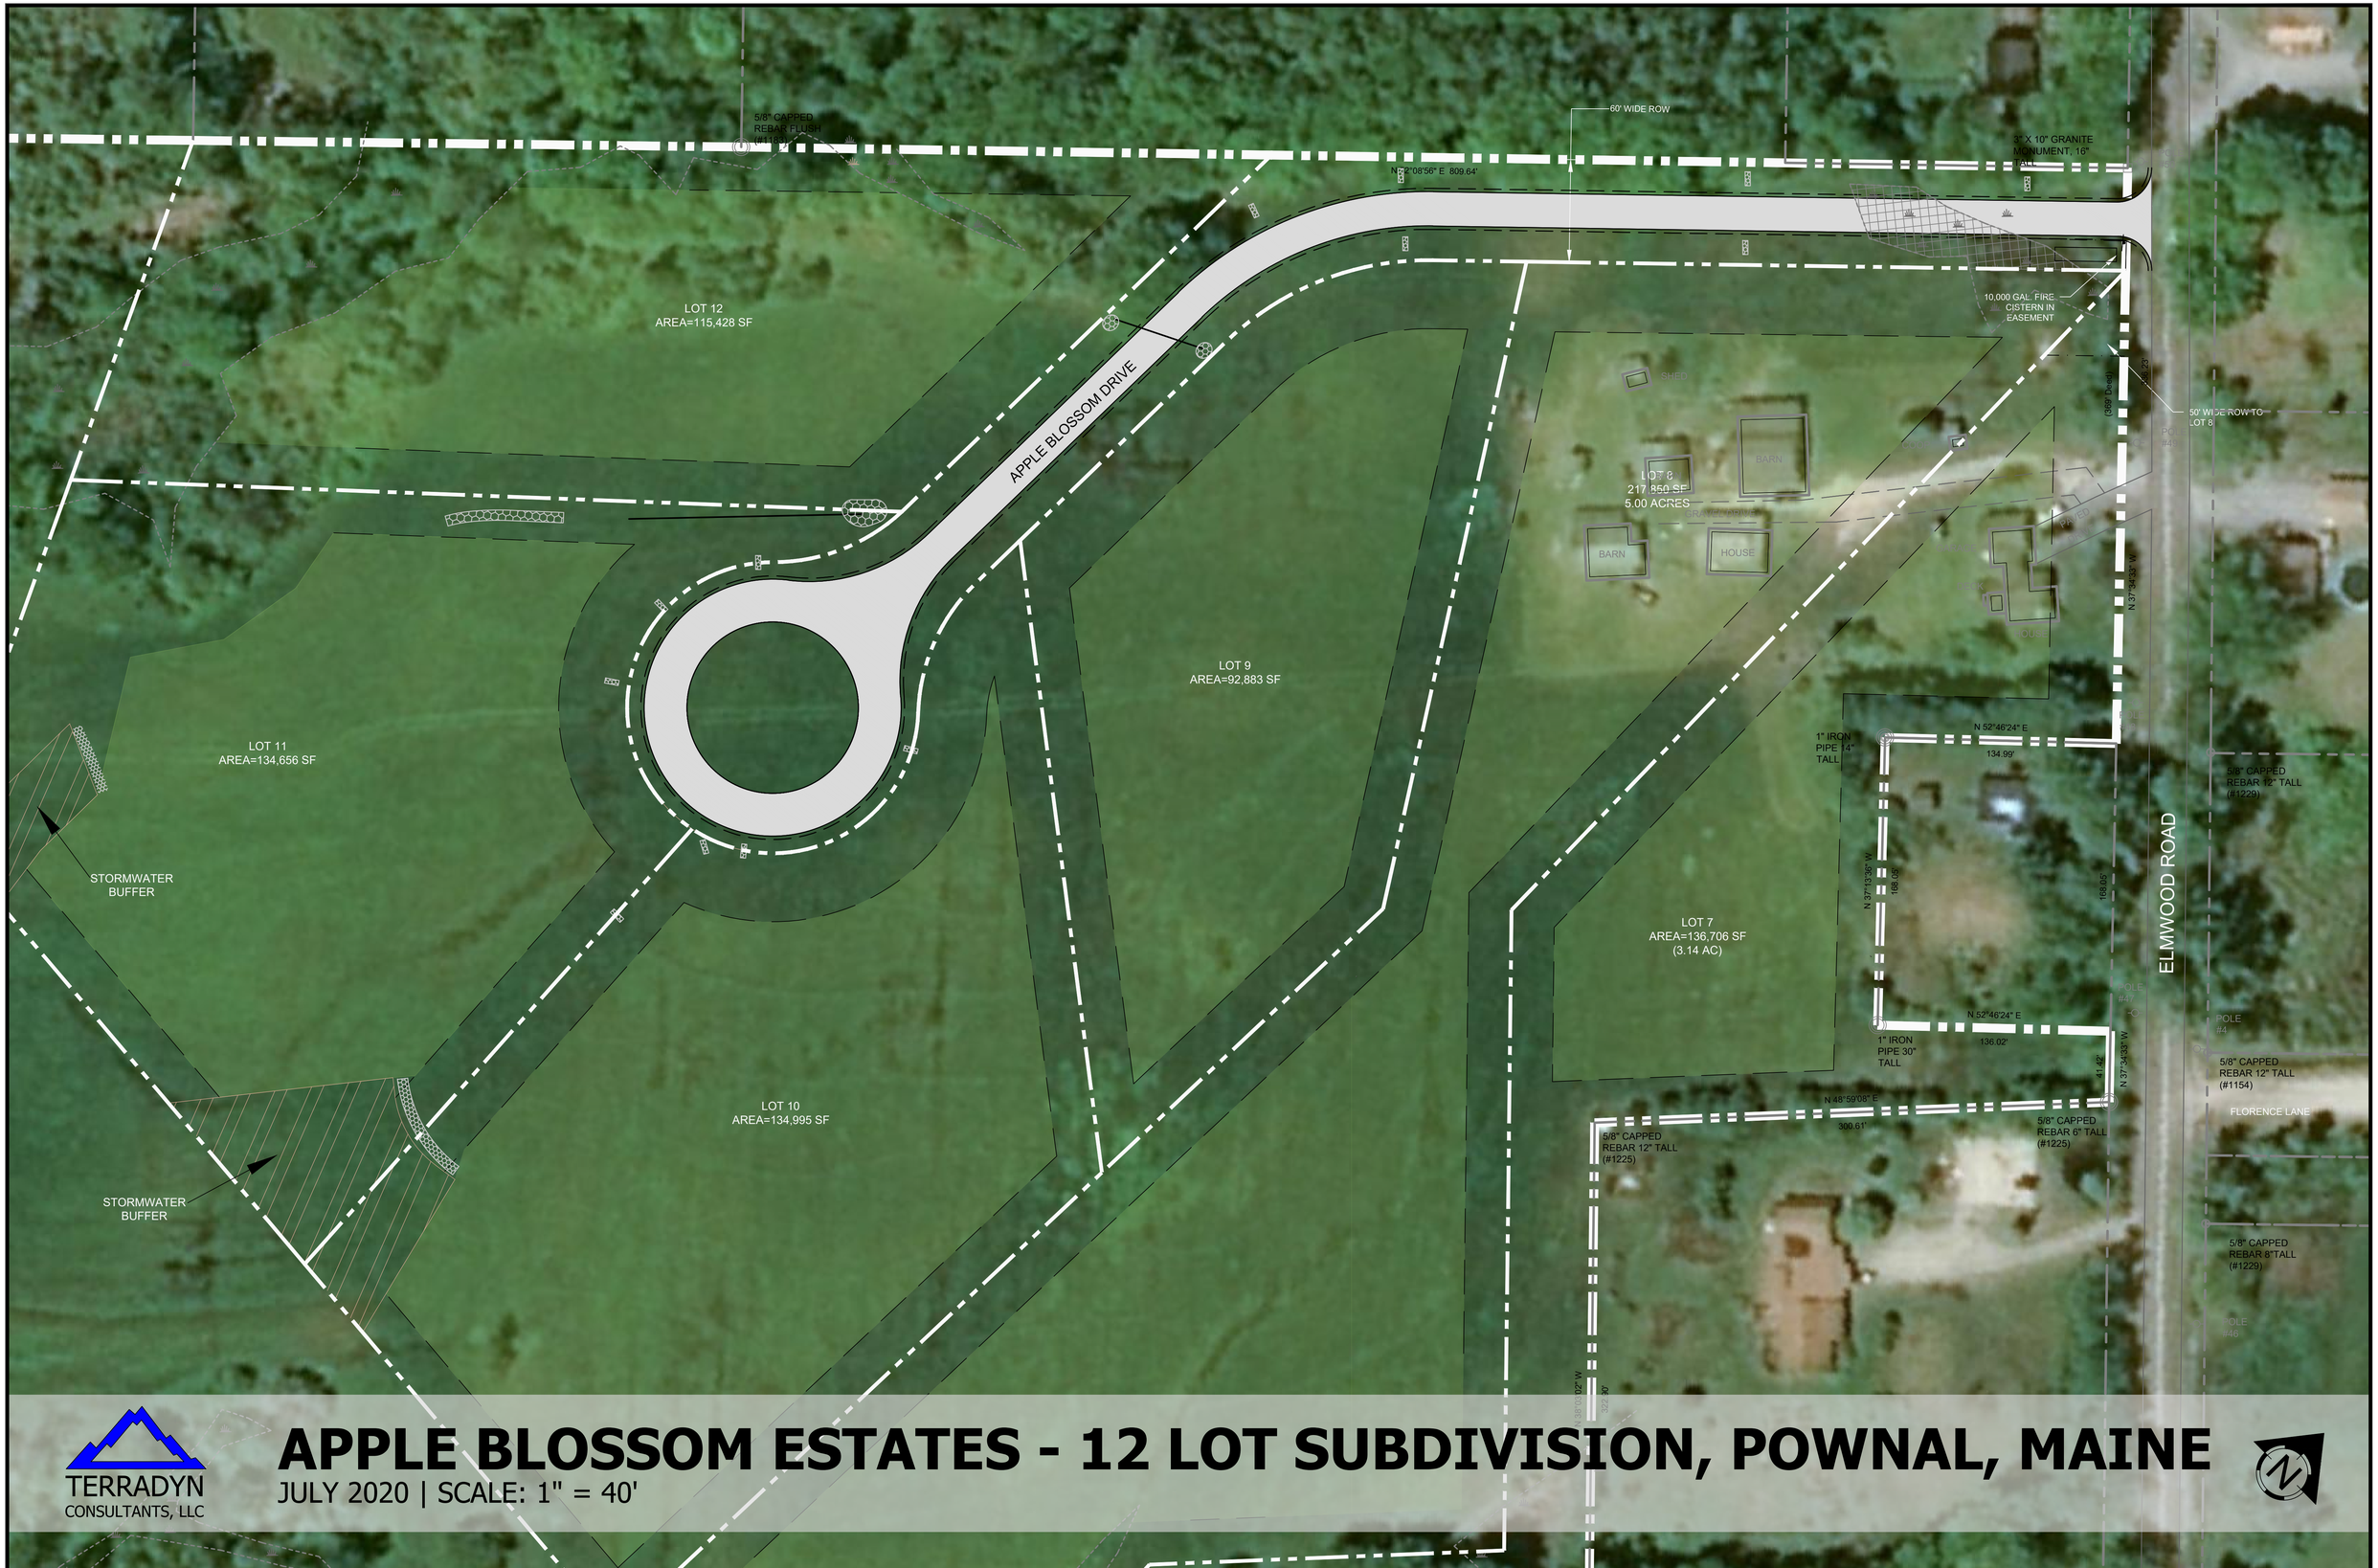


TERRADYN CONSULTANTS, LLC

# APPLE BLOSSOM ESTATES - 12 LOT SUBDIVISION, POWNAL, MAINE

JULY 2020 | SCALE: 1" = 40'